


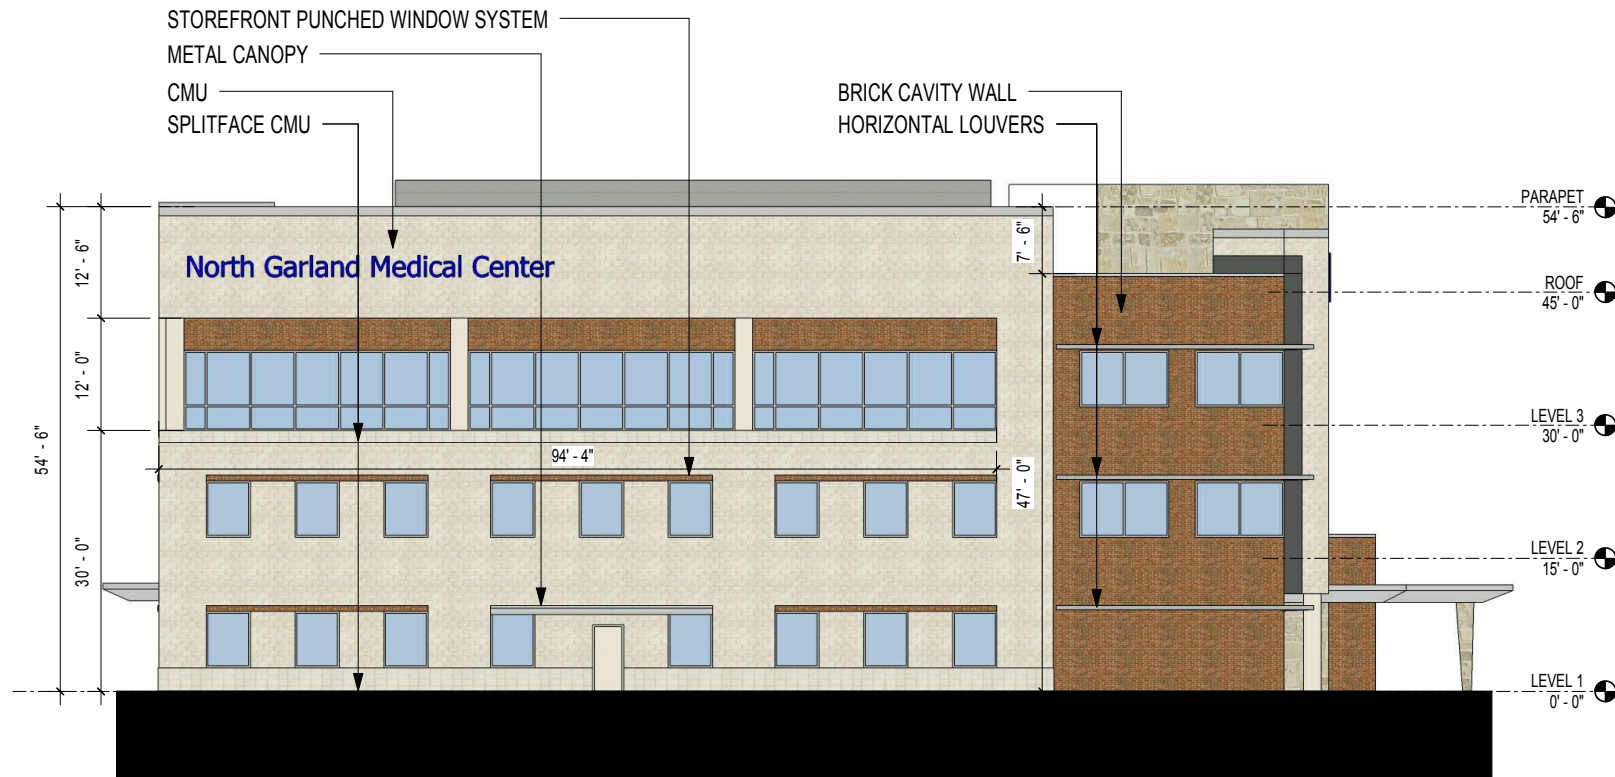

WEST ELEVATION

MATERIAL PERCENTAGES:

BRICK: 19.53%
GLAZING: 23.84%
CMU: 56.64%

LEVEL 1 GLAZING: 12.56%