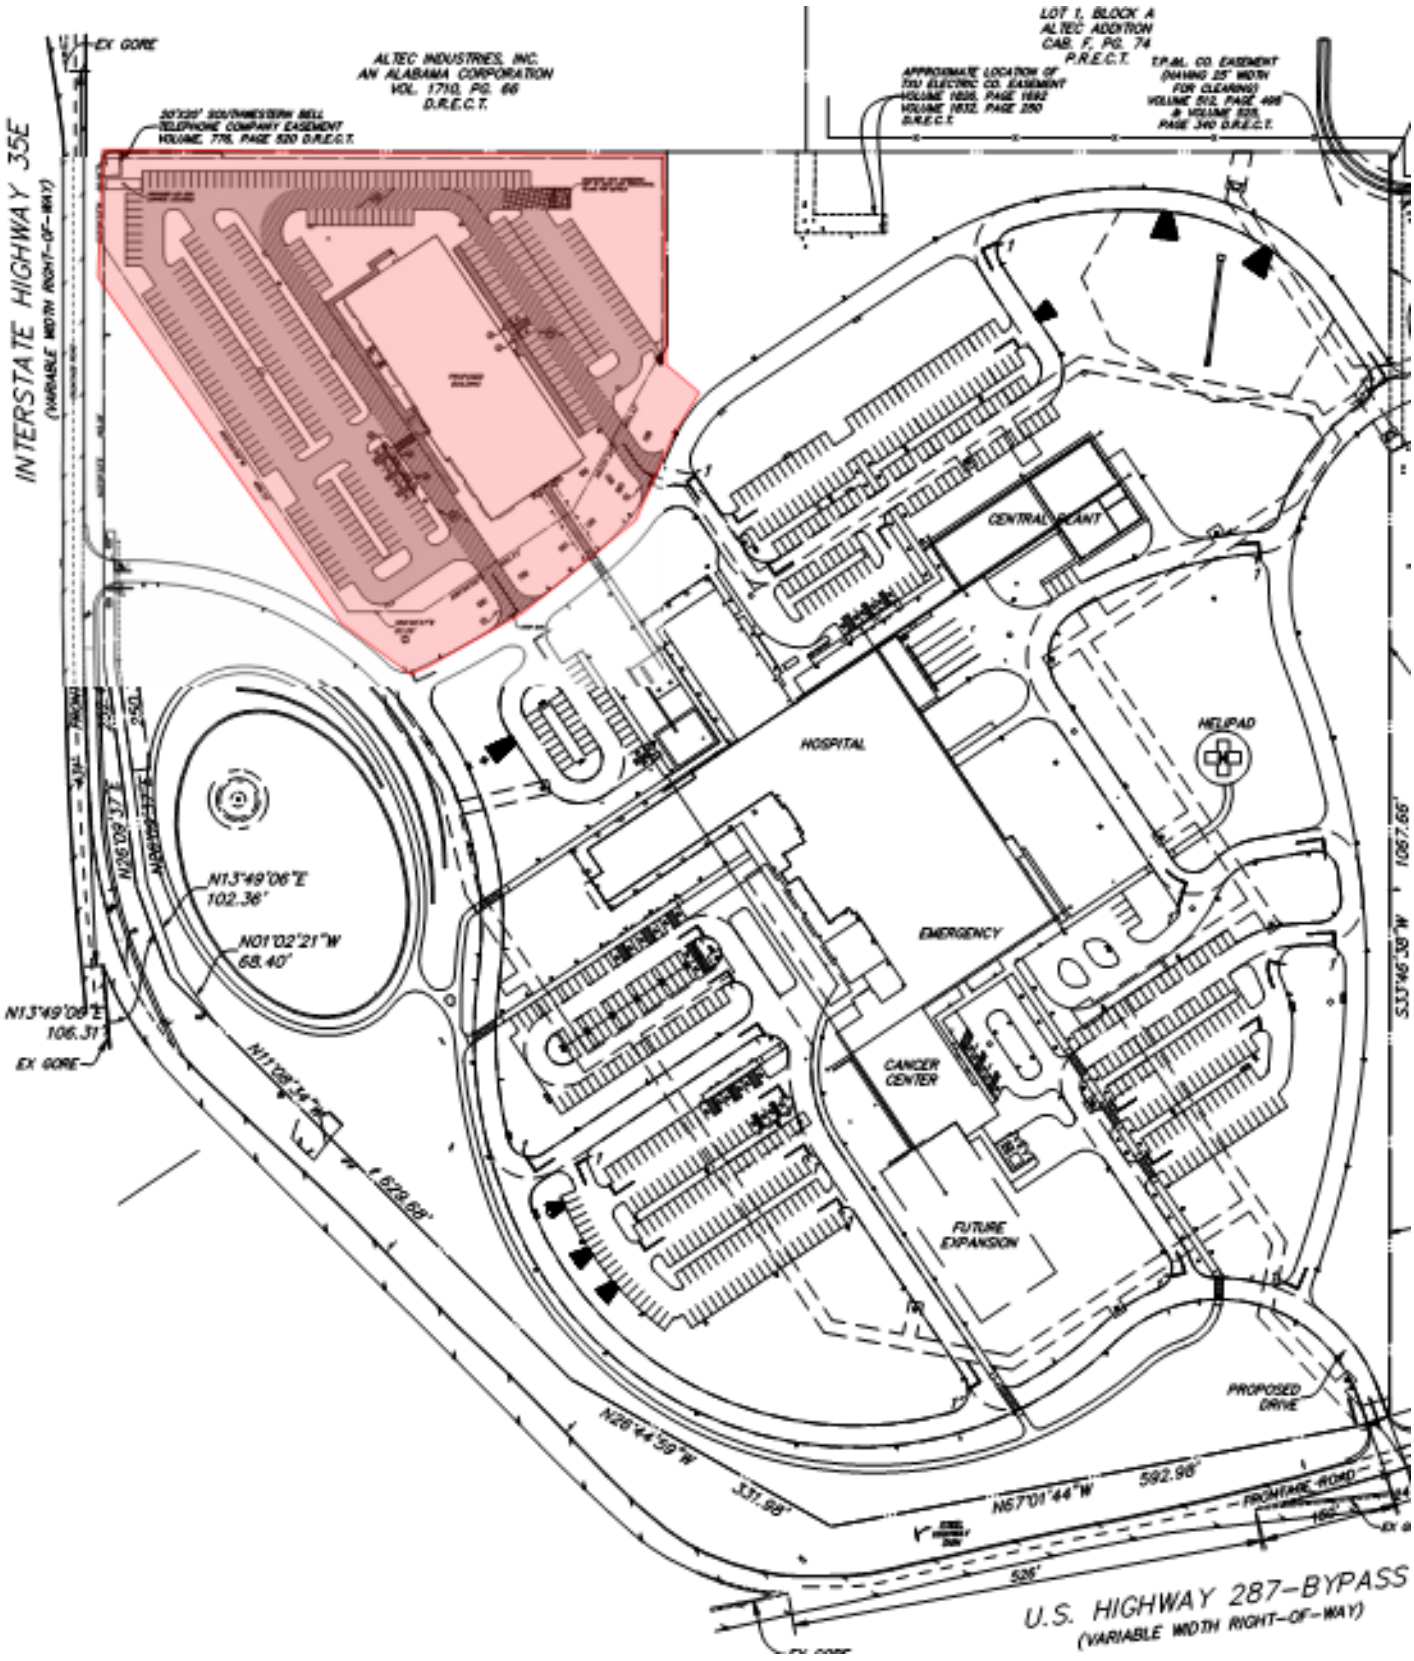
INTERSTATE HIGHWAY 35E
(VARIABLE WIDTH RIGHT-OF-WAY)
EX GORE
ALTEC INDUSTRIES, INC.
AN ALABAMA CORPORATION
VOL. 1710, PG. 66
D.R.E.C.T.
LOT 1, BLOCK A
ALTEC ADDITION
CAB. F, PG. 74
P.R.E.C.T.
APPROXIMATE LOCATION OF
TXU ELECTRIC CO. EASEMENT
VOLUME 1826, PAGE 1682
VOLUME 1832, PAGE 250
D.R.E.C.T.
T.P.&L. CO. EASEMENT
(HAVING 25' WIDTH
FOR CLEARING)
VOLUME 513, PAGE 406
& VOLUME 525,
PAGE 340 D.R.E.C.T.
CENTRAL PLANT
HOSPITAL
HELIPAD
EMERGENCY
CANCER
CENTER
FUTURE
EXPANSION
PROPOSED
DRIVE
N13°49'06"E
102.36'
N01°02'21"W
68.40'
N13°49'06"E
106.31'
EX GORE
N11°08'34"W
1,629.68'
N26°44'59"W
331.99'
N67°01'44"W
592.98'
526'
FRONTAGE ROAD
U.S. HIGHWAY 287-BYPASS
(VARIABLE WIDTH RIGHT-OF-WAY)
S33°46'38"W
1067.66'

SITE PLAN